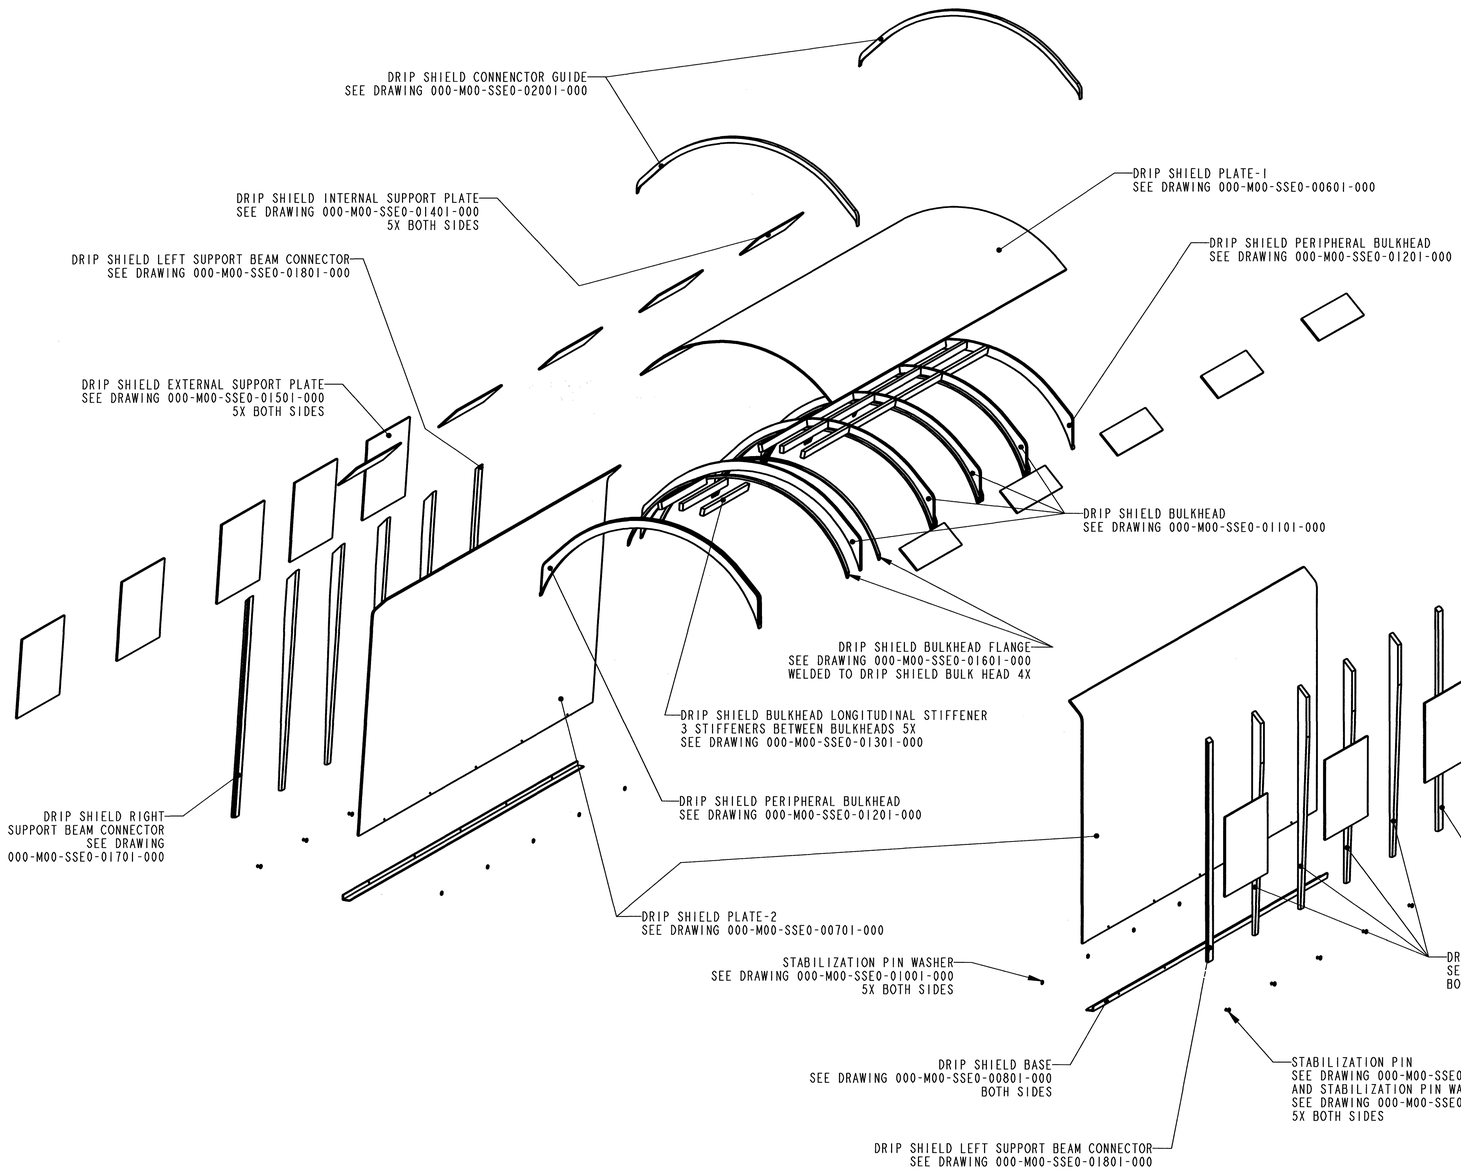

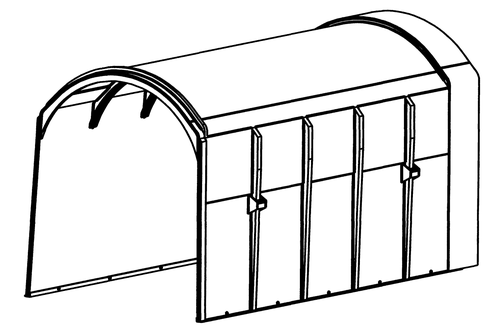

UNEXPLODED VIEW

GENERAL NOTES:

1. DO NOT SCALE FROM DRAWING.
2. THE DRIP SHIELD IS CLASSIFIED AS IMPORTANT TO WASTE ISOLATION (ITWI).

DESIGN INPUT REFERENCE LIST

BASIS OF DESIGN FOR THE TAD CANISTER-BASED REPOSITORY DESIGN CONCEPT 000-3DR-MGR0-00300-000-000.

DRAWING INDEX

000-M00-SSE0-00502-000 DRIP SHIELD SUB-ASSEMBLY

REFERENCE DRAWINGS

000-M00-SSE0-00101-000 INTERLOCKING DRIP SHIELD CONFIGURATION
000-M00-SSE0-00102-000 INTERLOCKING DRIP SHIELD CONFIGURATION
000-M00-SSE0-00103-000 INTERLOCKING DRIP SHIELD CONFIGURATION

REV	DESCRIPTION	DATE	ORG	CHK	EGS	PE	DEM	QE
00B	EXTENSIVE REVISION TO SHOW FABRICATION WELDS. REMOVED NOTE 3. ADDED DRAWING INDEX. ADDED DESIGN INPUT REFERENCE LIST. ADDED REFERENCE DRAWINGS. UPDATED DRAWING FORMAT.	4/23/07	[illegible]	[illegible]	[illegible]	[illegible]	N/A	[illegible]
00A	INITIAL ISSUE	3/3/04	ZC	DM	AS	CC	N/A	JH

REVISION HISTORY

APPROVALS	INITIAL/DATE
ORIGINATOR Z. CEYLAN	ZC 3/3/04
CHECKER D. McKENZIE	DM 3/3/04
ENGINEERING GROUP SUPERVISOR A. SCHEIDER	AS 3/3/04
PROJECT ENGINEER C. CHAGNON	CC 3/3/04
DISCIPLINE ENGINEERING MANAGER N/A	N/A
QE CONCURRENCE J. HEANEY	JH 3/3/04

U.S. DEPARTMENT OF ENERGY
Office of Civilian Radioactive Waste Management
BECHTEL SAIC COMPANY, LLC Management and Operation of the Office of Civilian Radioactive Waste Management Program

DRIP SHIELD
SUB-ASSEMBLY

SAFETY CLASSIFICATION	DOCUMENT IDENTIFIER:
AS NOTED	000-M00-SSE0-00501-000

SIZE	SCALE	CAD FILE	REV
D	NONE	000-M00-SSE0-00500-000.DRW	00B

CAGE CODE:

THIS DRAWING IS PRELIMINARY AND NOT INTENDED FOR CONSTRUCTION, PROCUREMENT OR FABRICATION.

RECORD DESIGNATOR QA:QA